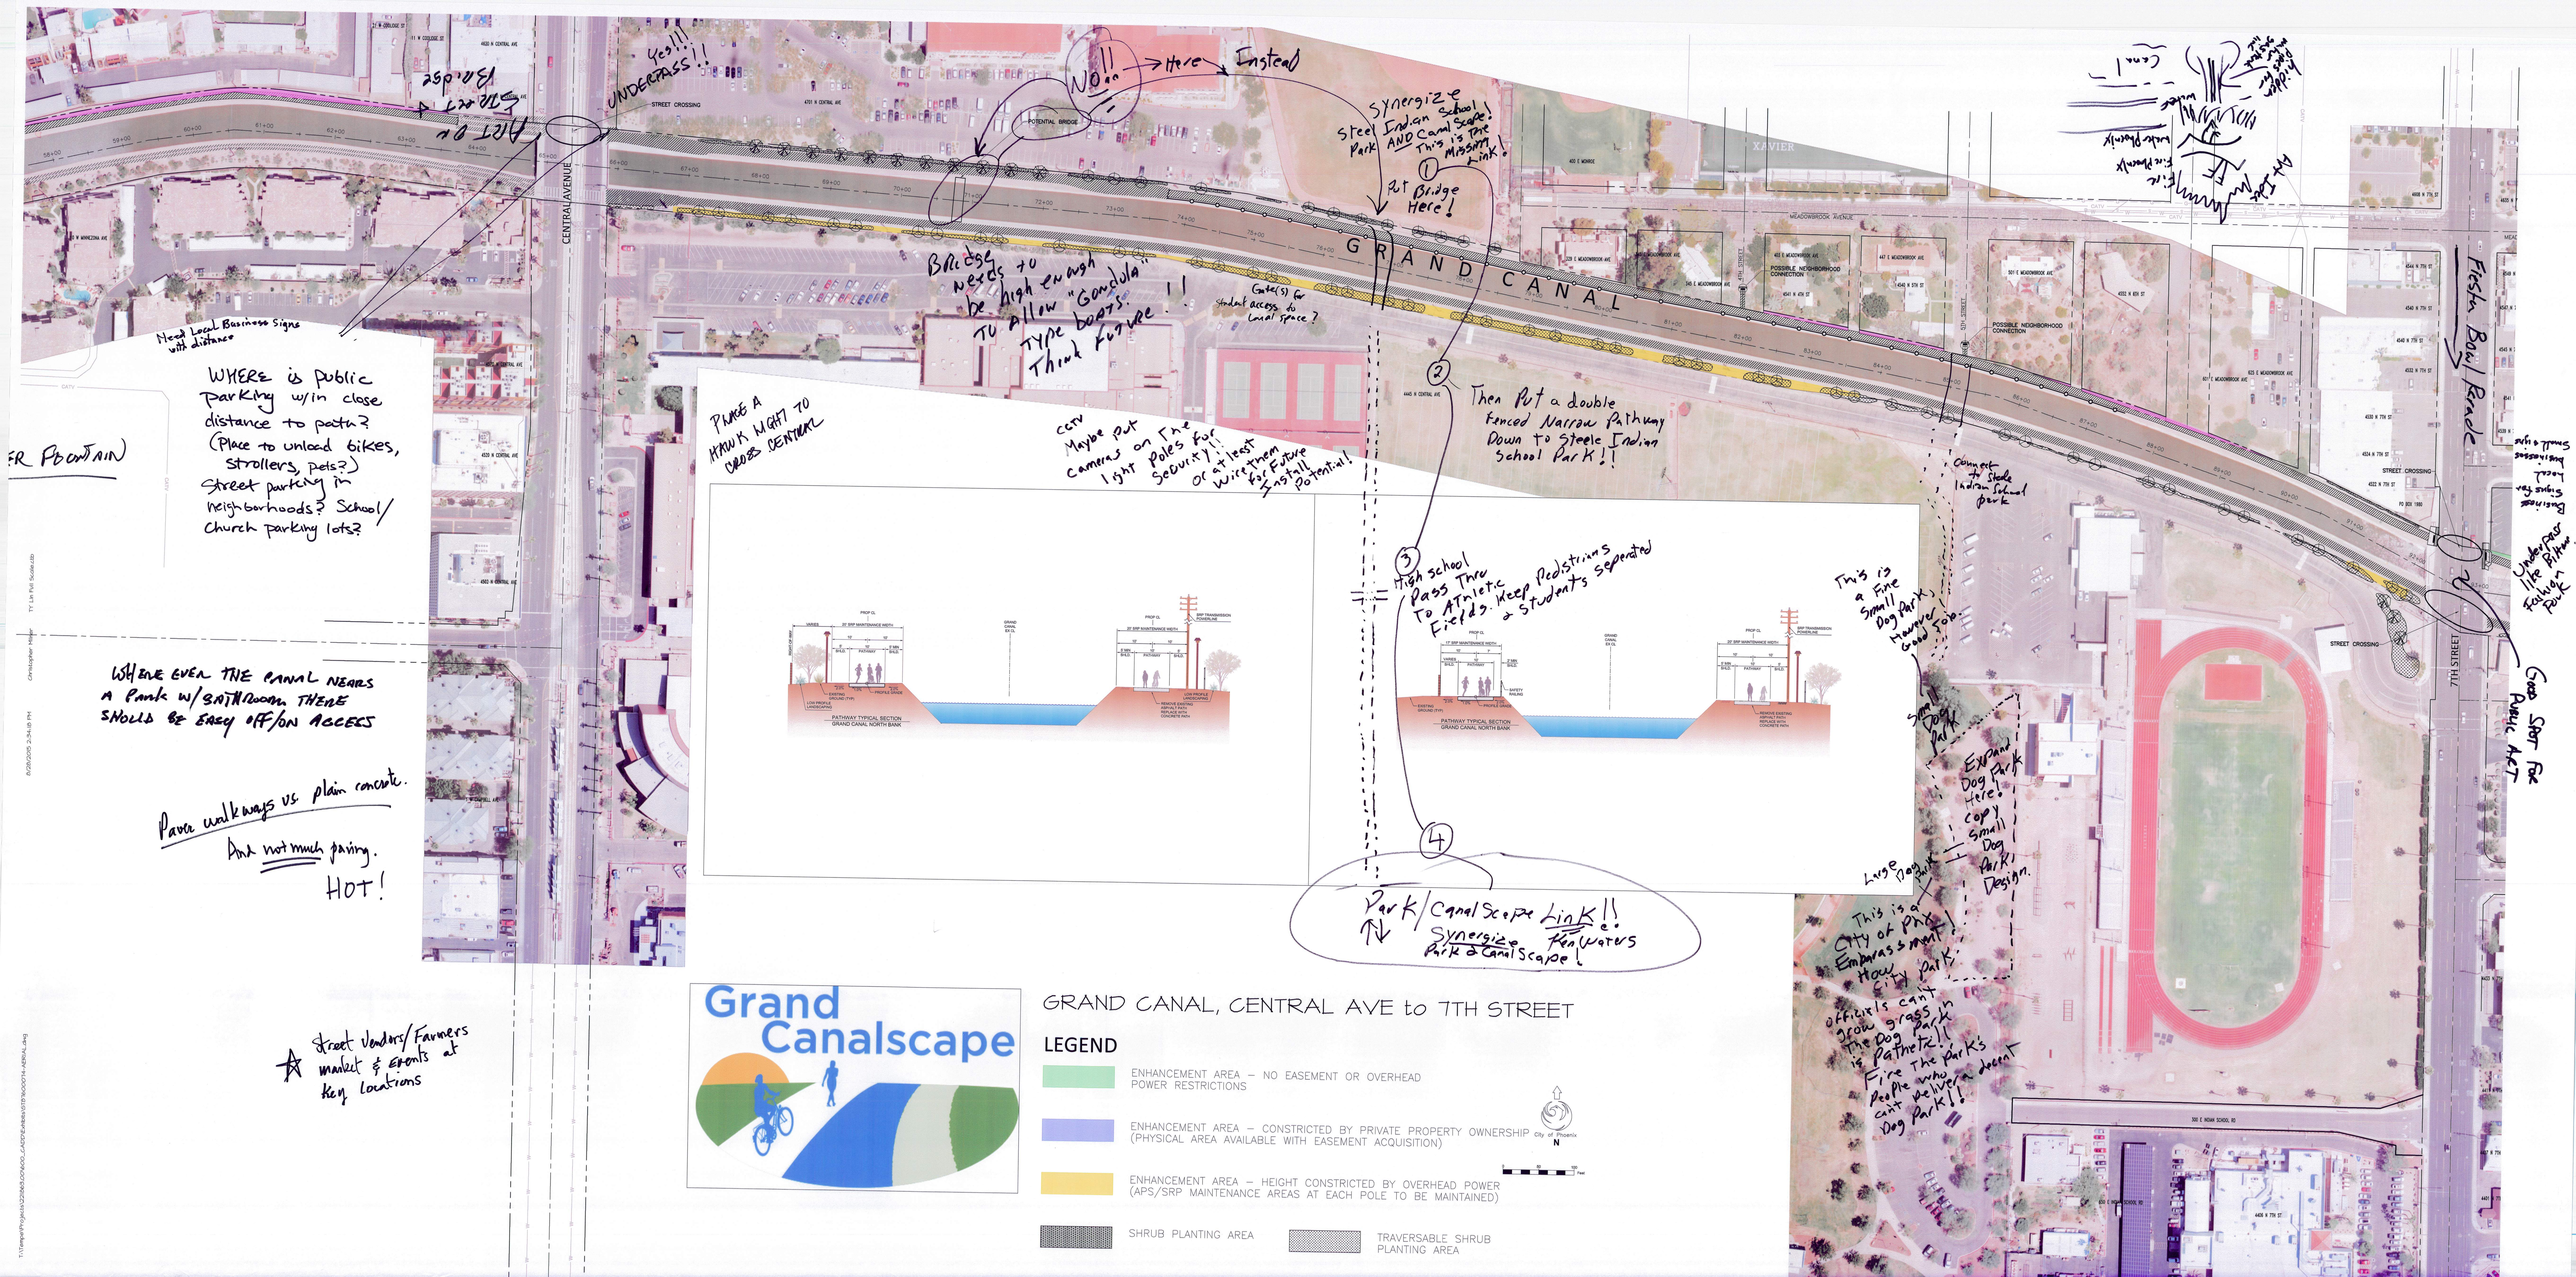
GRAND CANAL
CENTRAL AVENUE
7TH STREET
STREET CROSSING
POTENTIAL BRIDGE
Yes!!! UNDERPASS!!
NO!! → Here → Instead
Synergize Steel Indian School Park AND Canal Scape! This is the Missing Link!
① Put Bridge Here!
Bridge needs to be high enough to allow "Gondola" type boats. Think future!!
Gate(s) for student access to canal space?
Meet Local Business Signs with distance
WHERE is public parking w/in close distance to path? (Place to unload bikes, strollers, pets?) Street parking in neighborhoods? School/Church parking lots?
WHERE EVER THE CANAL NEARS A Park W/ BATHROOM, THERE SHOULD BE EASY OFF/ON ACCESS
Pave walkways vs. plain concrete. Ask not much paving. HOT!
Street Vendors/Farmers market & events at key locations
PLACE A HAWK LIGHT TO CROSS CENTRAL
CCTV Maybe put cameras on the light poles for security! or at least wire them for future install potential!
② Then Put a double fenced Narrow Pathway Down to Steele Indian School Park!!
③ High school Pass Thru To Athletic Fields. Keep Pedestrians & Students seperated
④ Park/Canal Scape Link!! Synergize Park & Canalscape!
Connect to Steele Indian School park
This is a Fine Small Dog Park, Improve Good Stop.
Small Dog Park
Expand Dog Park Here. copy Small Dog Park Design.
Large Dog Park
This is a City of Phx Embarrassment! How City Park officials can't grow grass in the Dog Park is Pathetic!! Fire the Parks People who can't deliver a decent Dog Park!!
Fiesta Bowl Parade
Underpass like Pitkin Park
Good Spot for Public Art
Canal
Grand Canalscape
GRAND CANAL, CENTRAL AVE to 7TH STREET
LEGEND
ENHANCEMENT AREA – NO EASEMENT OR OVERHEAD POWER RESTRICTIONS
ENHANCEMENT AREA – CONSTRICTED BY PRIVATE PROPERTY OWNERSHIP (PHYSICAL AREA AVAILABLE WITH EASEMENT ACQUISITION)
ENHANCEMENT AREA – HEIGHT CONSTRICTED BY OVERHEAD POWER (APS/SRP MAINTENANCE AREAS AT EACH POLE TO BE MAINTAINED)
SHRUB PLANTING AREA
TRAVERSABLE SHRUB PLANTING AREA
City of Phoenix
N